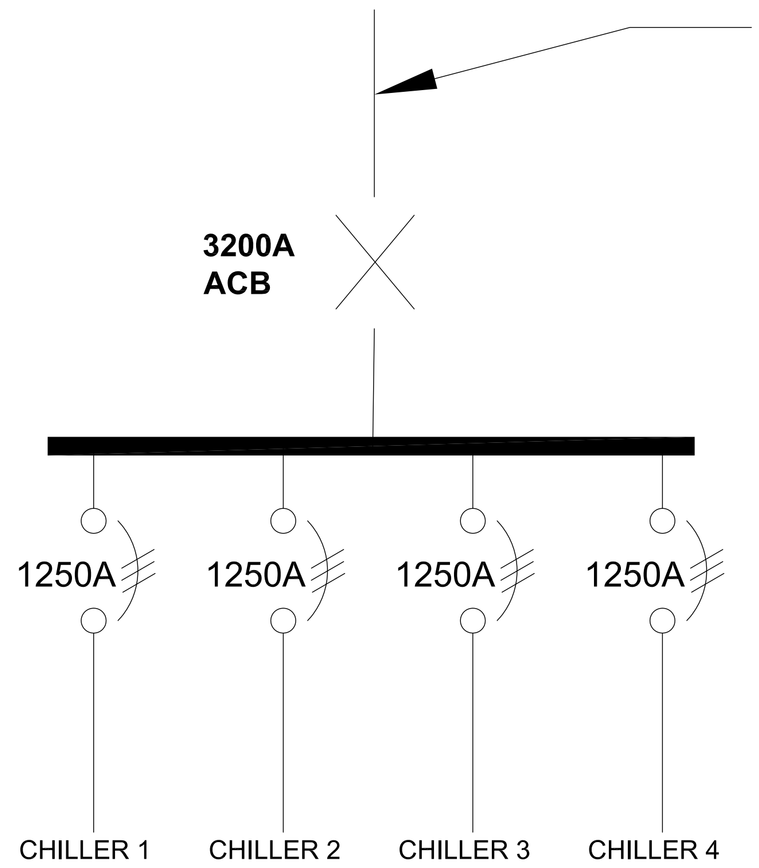

EXISTING CHILLER DB

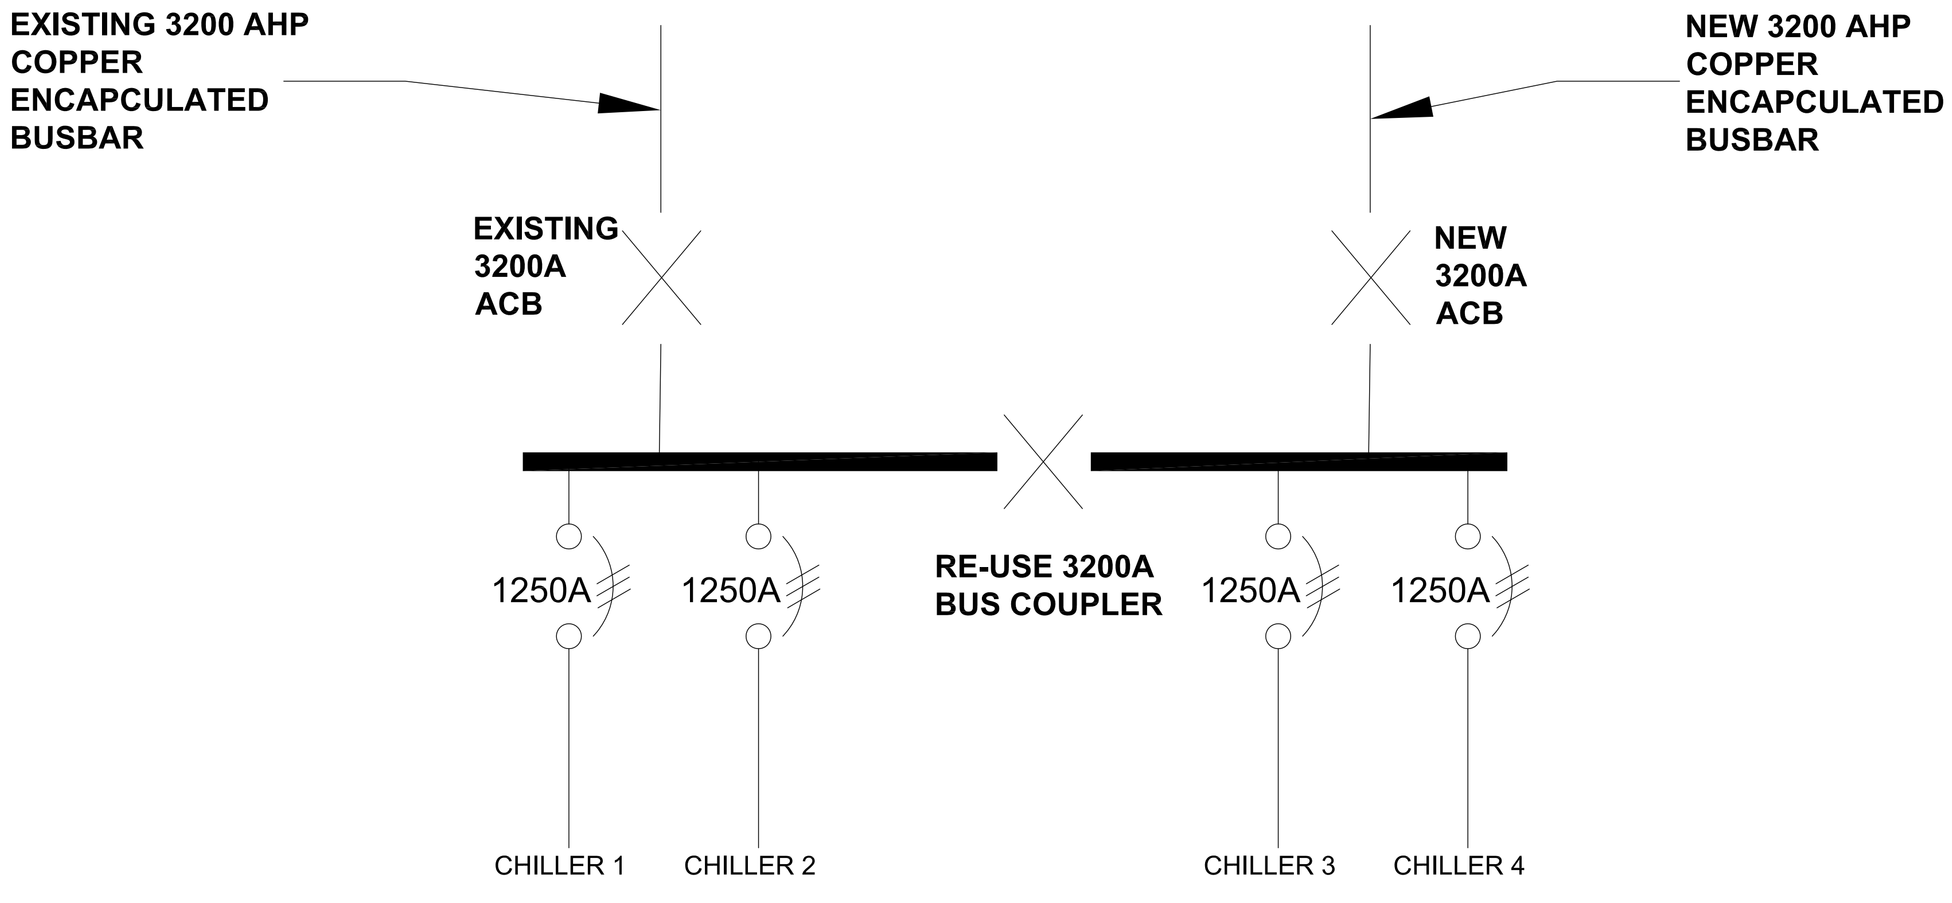

PROPOSED CHANGE CHILLER DB

A	06/12/2018	FOR TENDER PURPOSES ONLY

REVISION

Architects Name:

Consultants Name:

KHANYISA AFRICA
CONSULTING ELECTRICAL ENGINEERS C.C.

MB HOUSE - 3RD FLOOR
635-641 RIDGE ROAD
OVERPORT
DURBAN 4000
KWA-ZULU NATAL
SOUTH AFRICA

Tel: 031 2083666
Fax: 031 2083688
International Tel: +27 31 2083666
E-Mail: khanyisa@khanyisafrica.co.za

Client Name:

KING SHAKA INTERNATIONAL AIRPORT
AIRPORTS COMPANY SOUTH AFRICA

Project Title:

KING SHAKA AIRPORT
POWER UPGRADE
CHILLER POWER SUPPLY

date : 25/04/2012	scales : N.T.S. / A1
drawn : M.R.	

Drawing Description:

Single Line Schematic
Existing & Proposed Changes to Chiller DB

Job No.	Drawing No.
2018.36	506

Revisions.

A