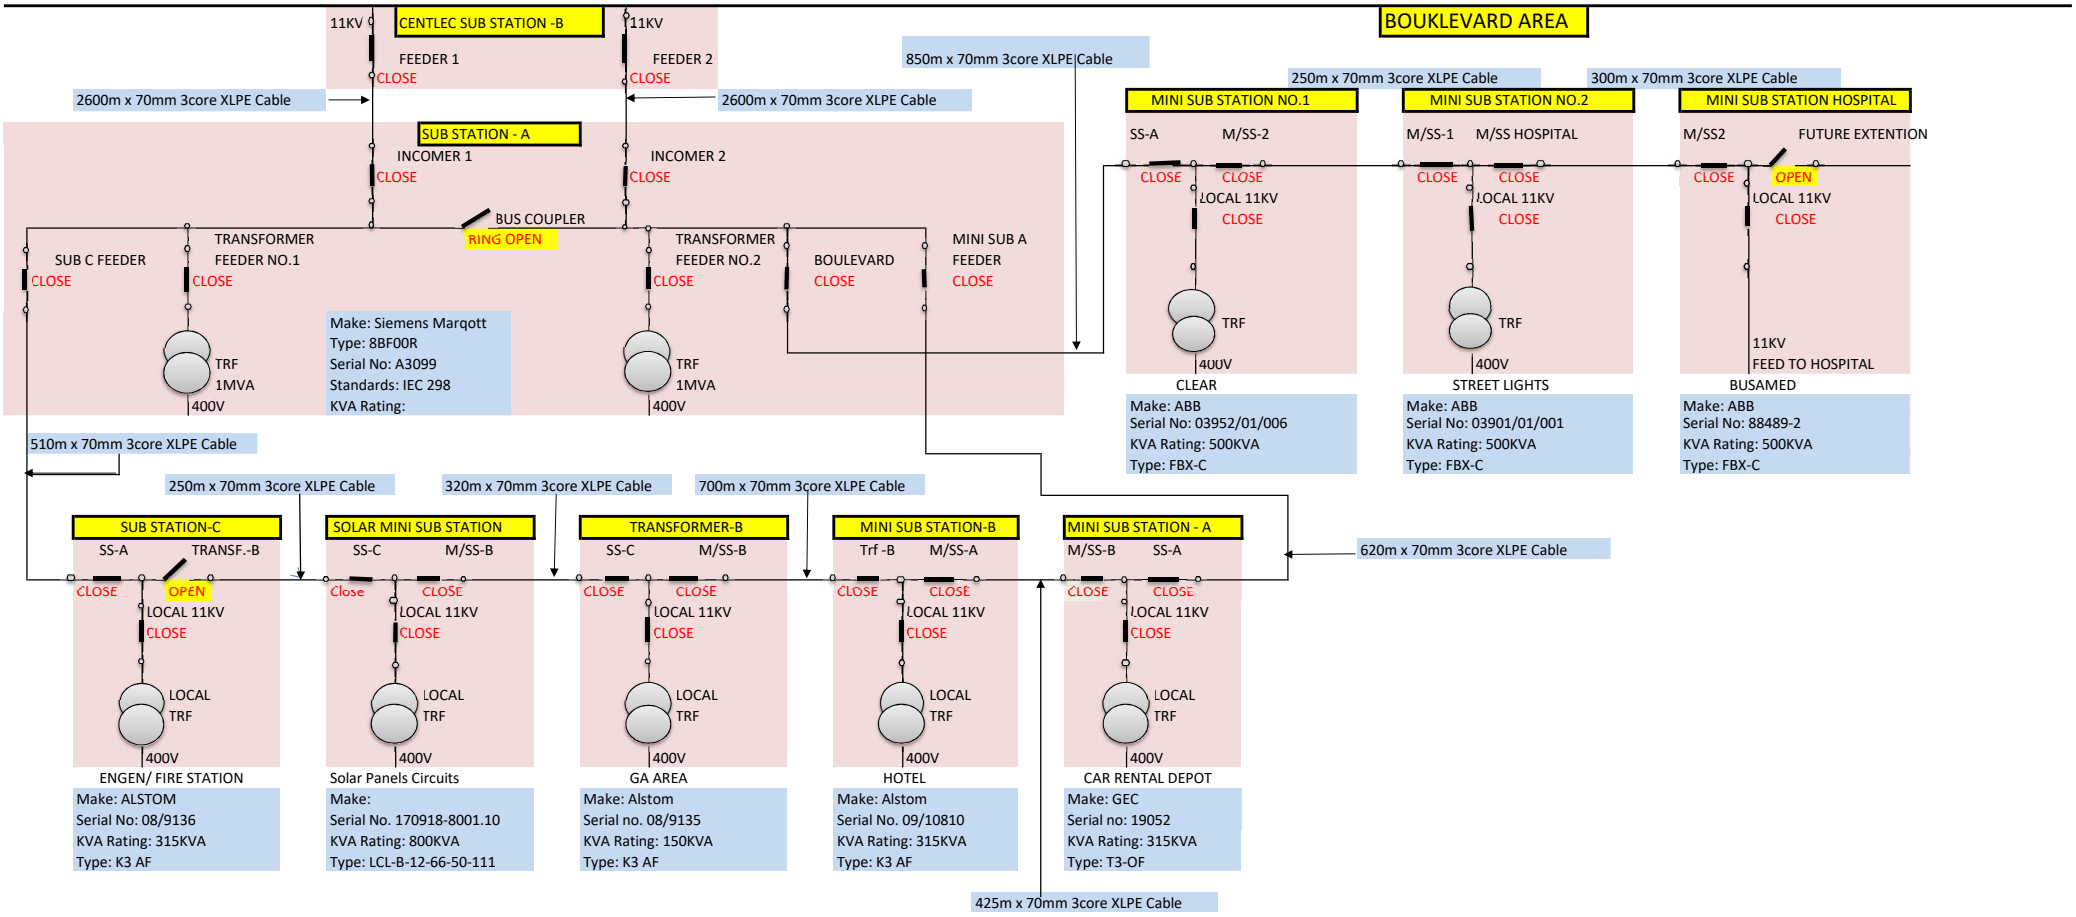
BOUKLEVARD AREA
CENTLEC SUB STATION -B
11KV
FEEDER 1
CLOSE
11KV
FEEDER 2
CLOSE
2600m x 70mm 3core XLPE Cable
2600m x 70mm 3core XLPE Cable
850m x 70mm 3core XLPE Cable
SUB STATION - A
INCOMER 1
CLOSE
INCOMER 2
CLOSE
BUS COUPLER
RING OPEN
SUB C FEEDER
CLOSE
TRANSFORMER
FEEDER NO.1
CLOSE
TRANSFORMER
FEEDER NO.2
CLOSE
BOULEVARD
CLOSE
MINI SUB A
FEEDER
CLOSE
TRF
1MVA
400V
Make: Siemens Marqott
Type: 8BF00R
Serial No: A3099
Standards: IEC 298
KVA Rating:
TRF
1MVA
400V
250m x 70mm 3core XLPE Cable
300m x 70mm 3core XLPE Cable
MINI SUB STATION NO.1
SS-A
M/SS-2
CLOSE
CLOSE
LOCAL 11KV
CLOSE
TRF
400V
CLEAR
Make: ABB
Serial No: 03952/01/006
KVA Rating: 500KVA
Type: FBX-C
MINI SUB STATION NO.2
M/SS-1
M/SS HOSPITAL
CLOSE
CLOSE
LOCAL 11KV
CLOSE
TRF
400V
STREET LIGHTS
Make: ABB
Serial No: 03901/01/001
KVA Rating: 500KVA
Type: FBX-C
MINI SUB STATION HOSPITAL
M/SS2
FUTURE EXTENTION
CLOSE
OPEN
LOCAL 11KV
CLOSE
11KV
FEED TO HOSPITAL
BUSAMED
Make: ABB
Serial No: 88489-2
KVA Rating: 500KVA
Type: FBX-C
510m x 70mm 3core XLPE Cable
250m x 70mm 3core XLPE Cable
320m x 70mm 3core XLPE Cable
700m x 70mm 3core XLPE Cable
620m x 70mm 3core XLPE Cable
SUB STATION-C
SS-A
TRANSF.-B
CLOSE
OPEN
LOCAL 11KV
CLOSE
LOCAL
TRF
400V
ENGEN/ FIRE STATION
Make: ALSTOM
Serial No: 08/9136
KVA Rating: 315KVA
Type: K3 AF
SOLAR MINI SUB STATION
SS-C
M/SS-B
Close
CLOSE
LOCAL 11KV
CLOSE
LOCAL
TRF
400V
Solar Panels Circuits
Make:
Serial No. 170918-8001.10
KVA Rating: 800KVA
Type: LCL-B-12-66-50-111
TRANSFORMER-B
SS-C
M/SS-B
CLOSE
CLOSE
LOCAL 11KV
CLOSE
LOCAL
TRF
400V
GA AREA
Make: Alstom
Serial no. 08/9135
KVA Rating: 150KVA
Type: K3 AF
MINI SUB STATION-B
Trf -B
M/SS-A
CLOSE
CLOSE
LOCAL 11KV
CLOSE
LOCAL
TRF
400V
HOTEL
Make: Alstom
Serial No. 09/10810
KVA Rating: 315KVA
Type: K3 AF
MINI SUB STATION - A
M/SS-B
SS-A
CLOSE
CLOSE
LOCAL 11KV
CLOSE
LOCAL
TRF
400V
CAR RENTAL DEPOT
Make: GEC
Serial no: 19052
KVA Rating: 315KVA
Type: T3-OF
425m x 70mm 3core XLPE Cable